

KEY PLAN

LEGEND.

SYMBOLS	DESCRIPTION
	EXISTING GSR
	PROPOSED SUMP
	VILLAGE TRANSFER JUNCTION/ FLOW
	JUNCTION NO. LEVEL INmETER PIPE NO. LENGTH INm JUNCTION NO. LEVEL INmETER
	PR.140mmØ HDPE 16KG RISING MAIN PIPE
	PR.140mmØ HDPE 12.5KG RISING MAIN PIPE

CONSULTANT :-

**NABARD Consultancy
Services Pvt. Ltd.**



CLIENT:- RURAL WATER SUPPLY DIVISION,
ZILLA PARISHAD DHULE.

DRAWING TITLE:-
RISING MAIN - KORDHE

PROJECT:-
PROJECT CONSULTANCY SERVICES FOR THE PREPARATION,
MONITORING, SUPERVISION AND SURVELIENCE OF RURAL
WATER SUPPLY SCHEME EXECUTED UNDER JJM AT DHULE
DISTRICT FOR NASHIK REGION IN THE STATE OF MAHARASHTRA

DRN BY:- VIBHA KOCHALE	CHKD BY:- PADMAKUMAR
DRG. NO. :- WL/JJM/WS/CD/01	SHEET. NO. :- 1 OF 1
SCALE :- NTS	SHEET. SIZE :- A3
DATE :- 30/09/2023	REV. :- R0



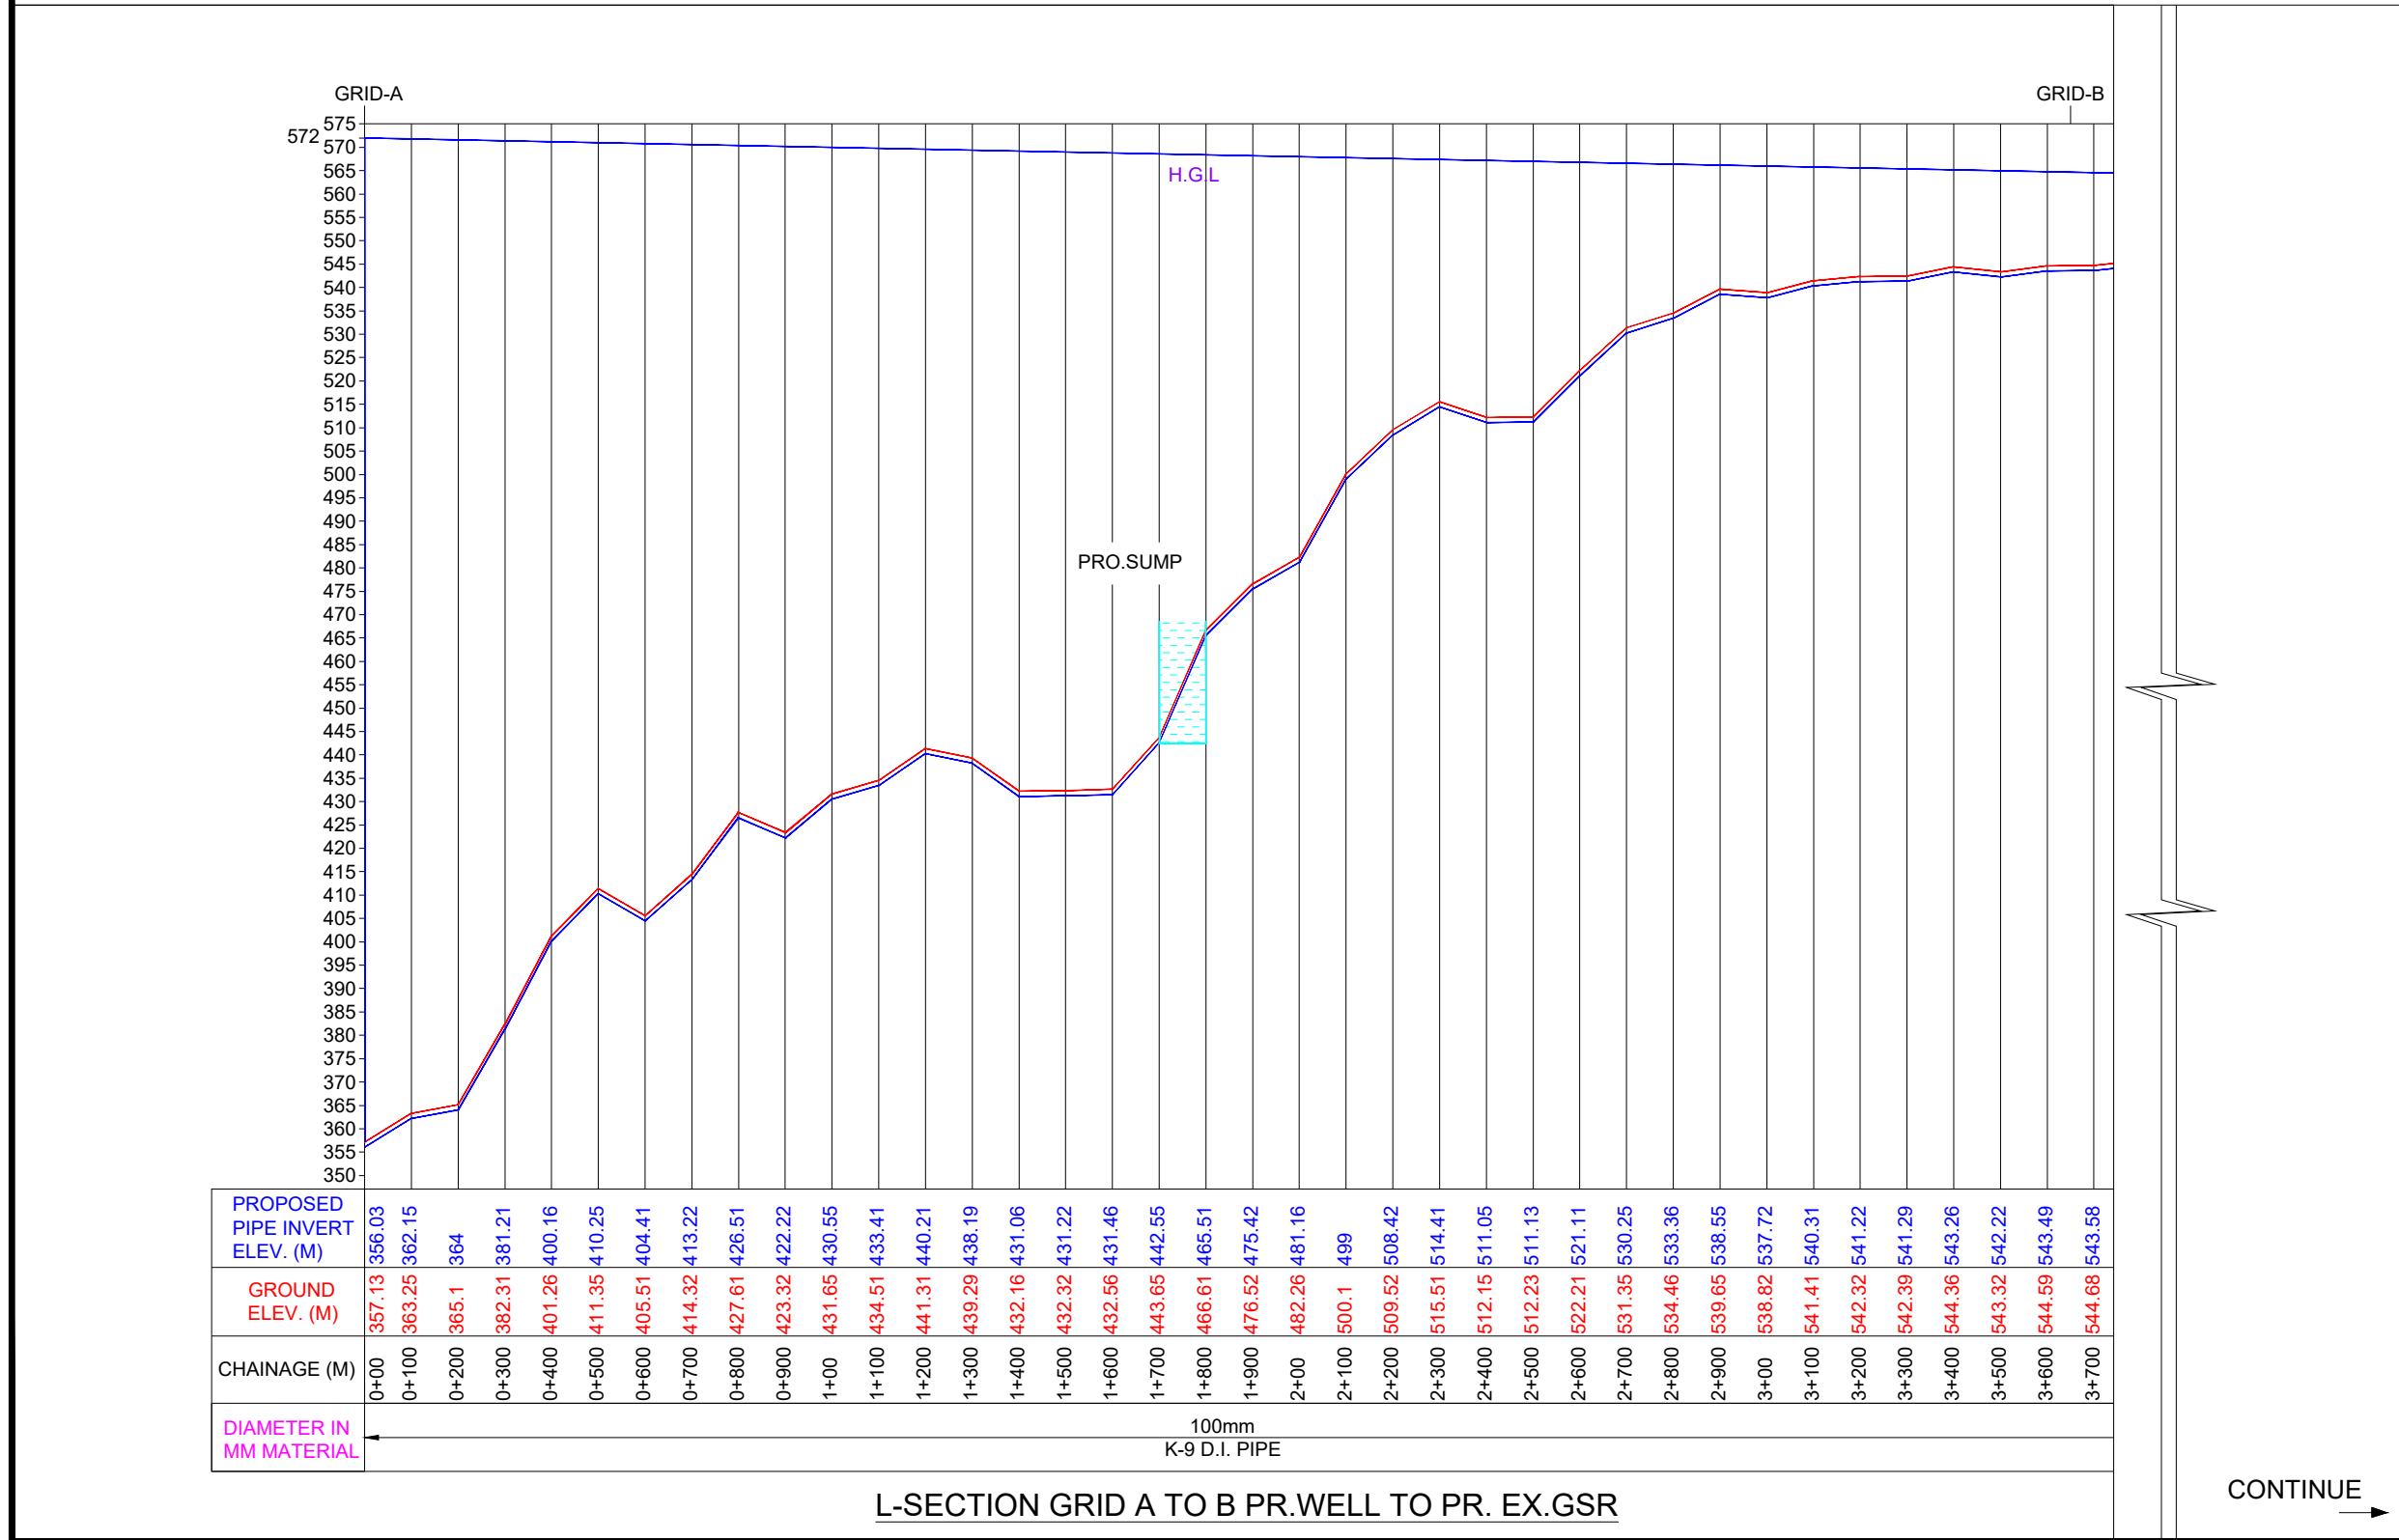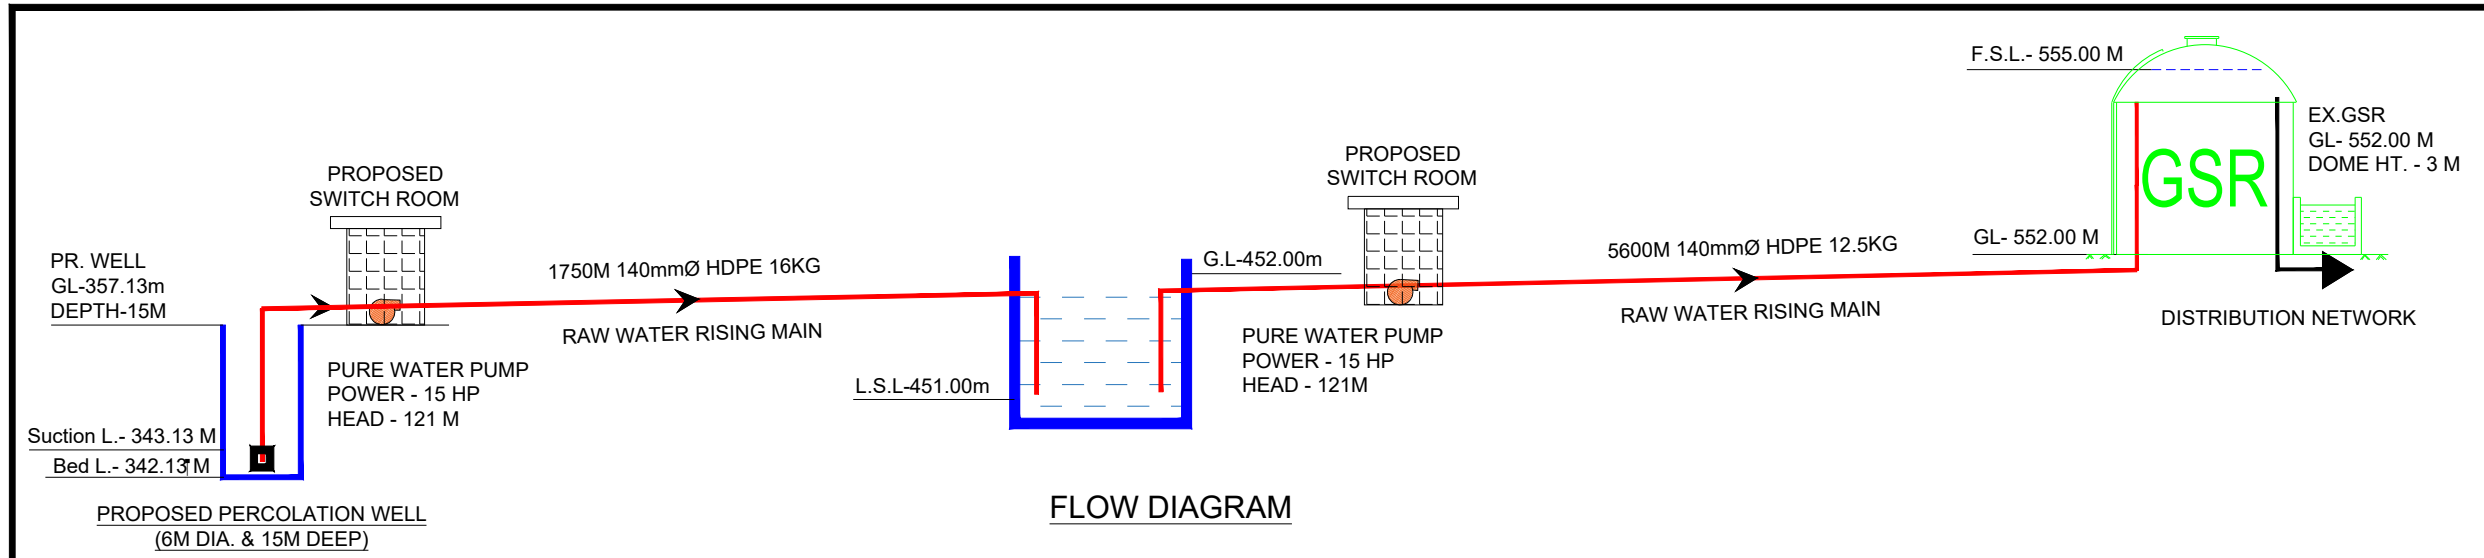

EX.GSR
GL- 552.00 M
DOME HT. - 3 M

PURE WATER PUMP
POWER - 15 HP
HEAD - 134 M

PURE WATER PUMP
POWER - 15 HP
HEAD - 124 M

PR. WELL
GL-222.79m
DEPTH-18.21M

PURE WATER RISING MAIN

KEY PLAN

LEGEND.

SYMBOLS	DESCRIPTION
	PROPOSED SUMP
	RAW WATER PUMP
	PROPOSED SUMP

CONSULTANT :-

NABARD Consultancy Services Pvt. Ltd.

CLIENT:-

RURAL WATER SUPPLY DIVISION,
ZILLA PARISHAD DHULE.

DRAWING TITLE:-




FLOW DIAGRAM & L-SECTION
KORDHE.

PROJECT:-

PROJECT CONSULTANCY SERVICES FOR THE PREPARATION,
MONITORING, SUPERVISION AND SURVEILLANCE OF RURAL
WATER SUPPLY SCHEME EXECUTED UNDER JJM AT DHULE
DISTRICT FOR NASHIK REGION IN THE STATE OF MAHARASHTRA

DRN BY:- ALTAMASH MOMIN	CHKD BY:- PADMAKUMAR
DRG. NO. :- WL/JJM/WS/LS/01	SHEET. NO. :- 1 OF 2
SCALE :- NTS	SHEET. SIZE :- A3
DATE :- 08/01/2024	REV. :- R0

CONTINUE

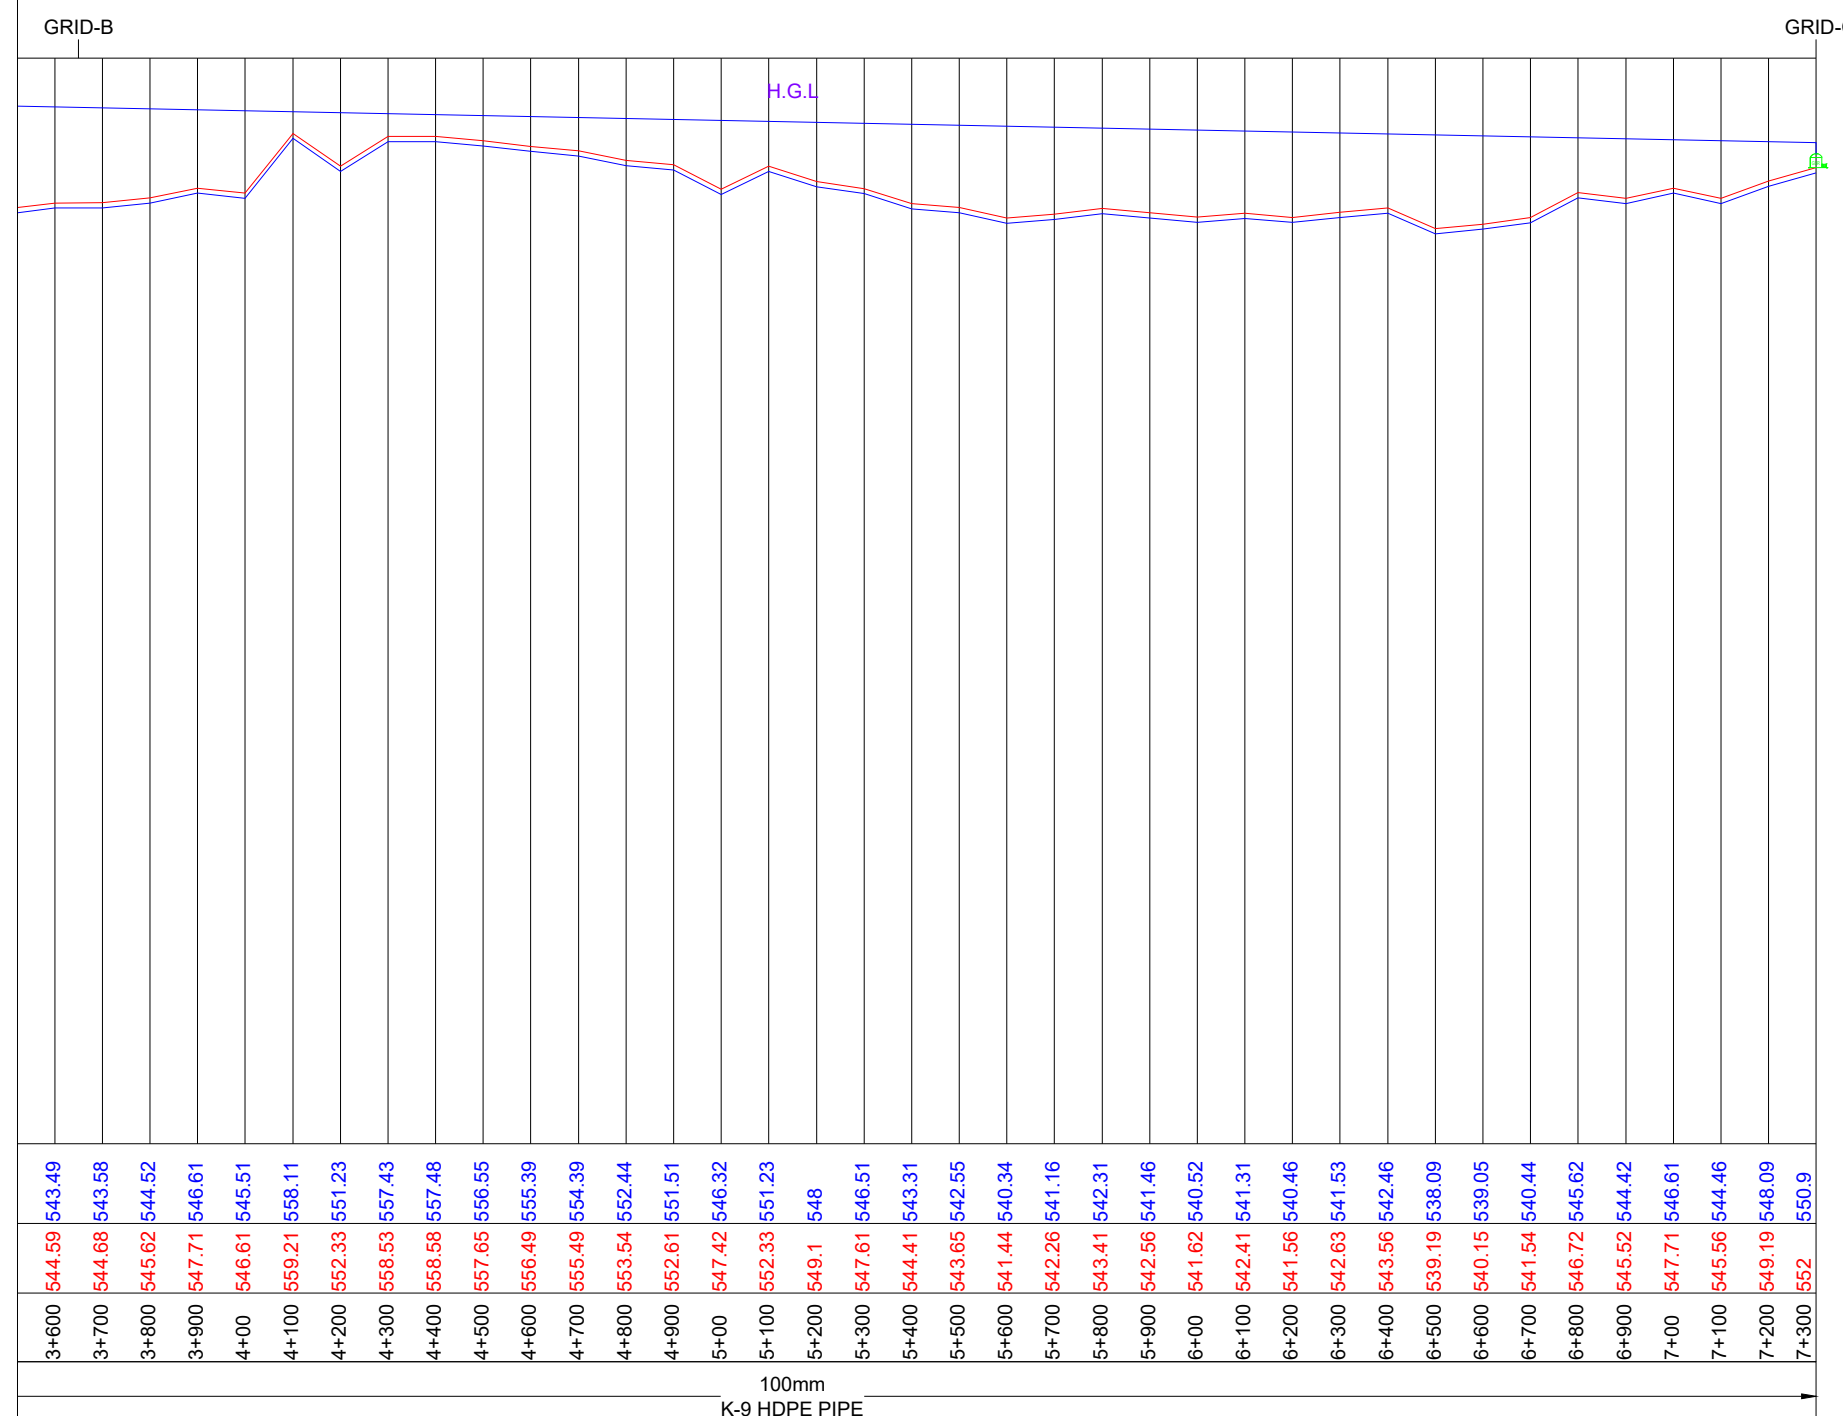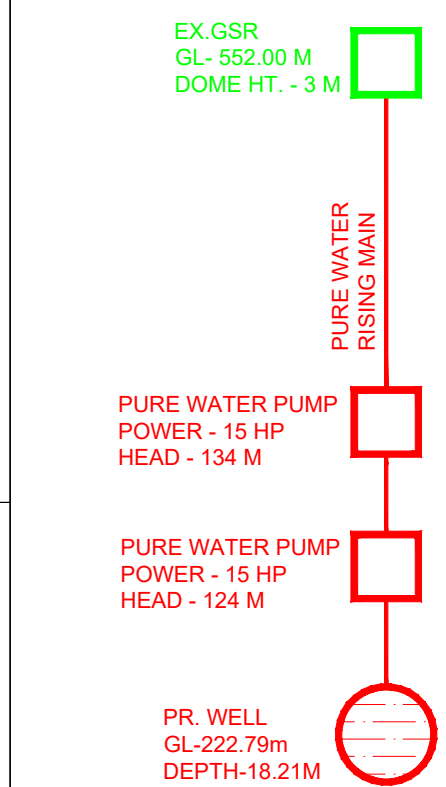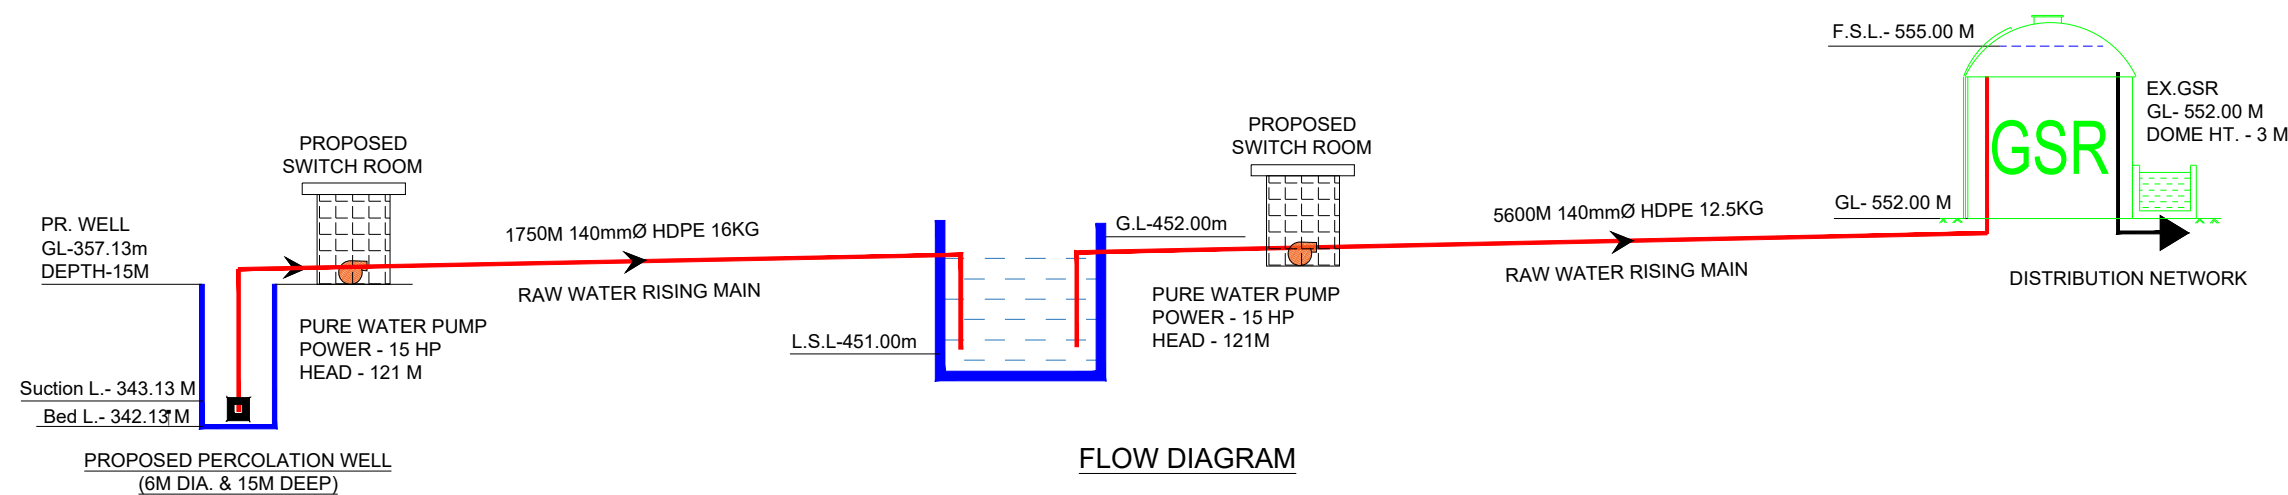

CONTINUE

L-SECTION GRID B TO C PR.WELL TO PR. EX.GSR

LEGEND.

SYMBOLS	DESCRIPTION
	PROPOSED SUMP
	RAW WATER PUMP
	PROPOSED SUMP

CONSULTANT :-

**NABARD Consultancy
Services Pvt. Ltd.**

CLIENT:-

RURAL WATER SUPPLY DIVISION,
ZILLA PARISHAD DHULE.


DRAWING TITLE:-


FLOW DIAGRAM & L-SECTION
KORDHE.

PROJECT:-

PROJECT CONSULTANCY SERVICES FOR THE PREPARATION,
MONITORING, SUPERVISION AND SURVEILLANCE OF RURAL
WATER SUPPLY SCHEME EXECUTED UNDER JJM AT DHULE
DISTRICT FOR NASHIK REGION IN THE STATE OF MAHARASHTRA

DRN BY:- VIBHA KOCHALE	CHKD BY:- PADMAKUMAR
DRG. NO. :- WL/JJM/WS/LS/01	SHEET. NO. :- 2 OF 3
SCALE :- NTS	SHEET. SIZE :- A3
DATE :- 03/10/2023	REV. :- R0

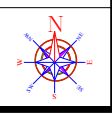

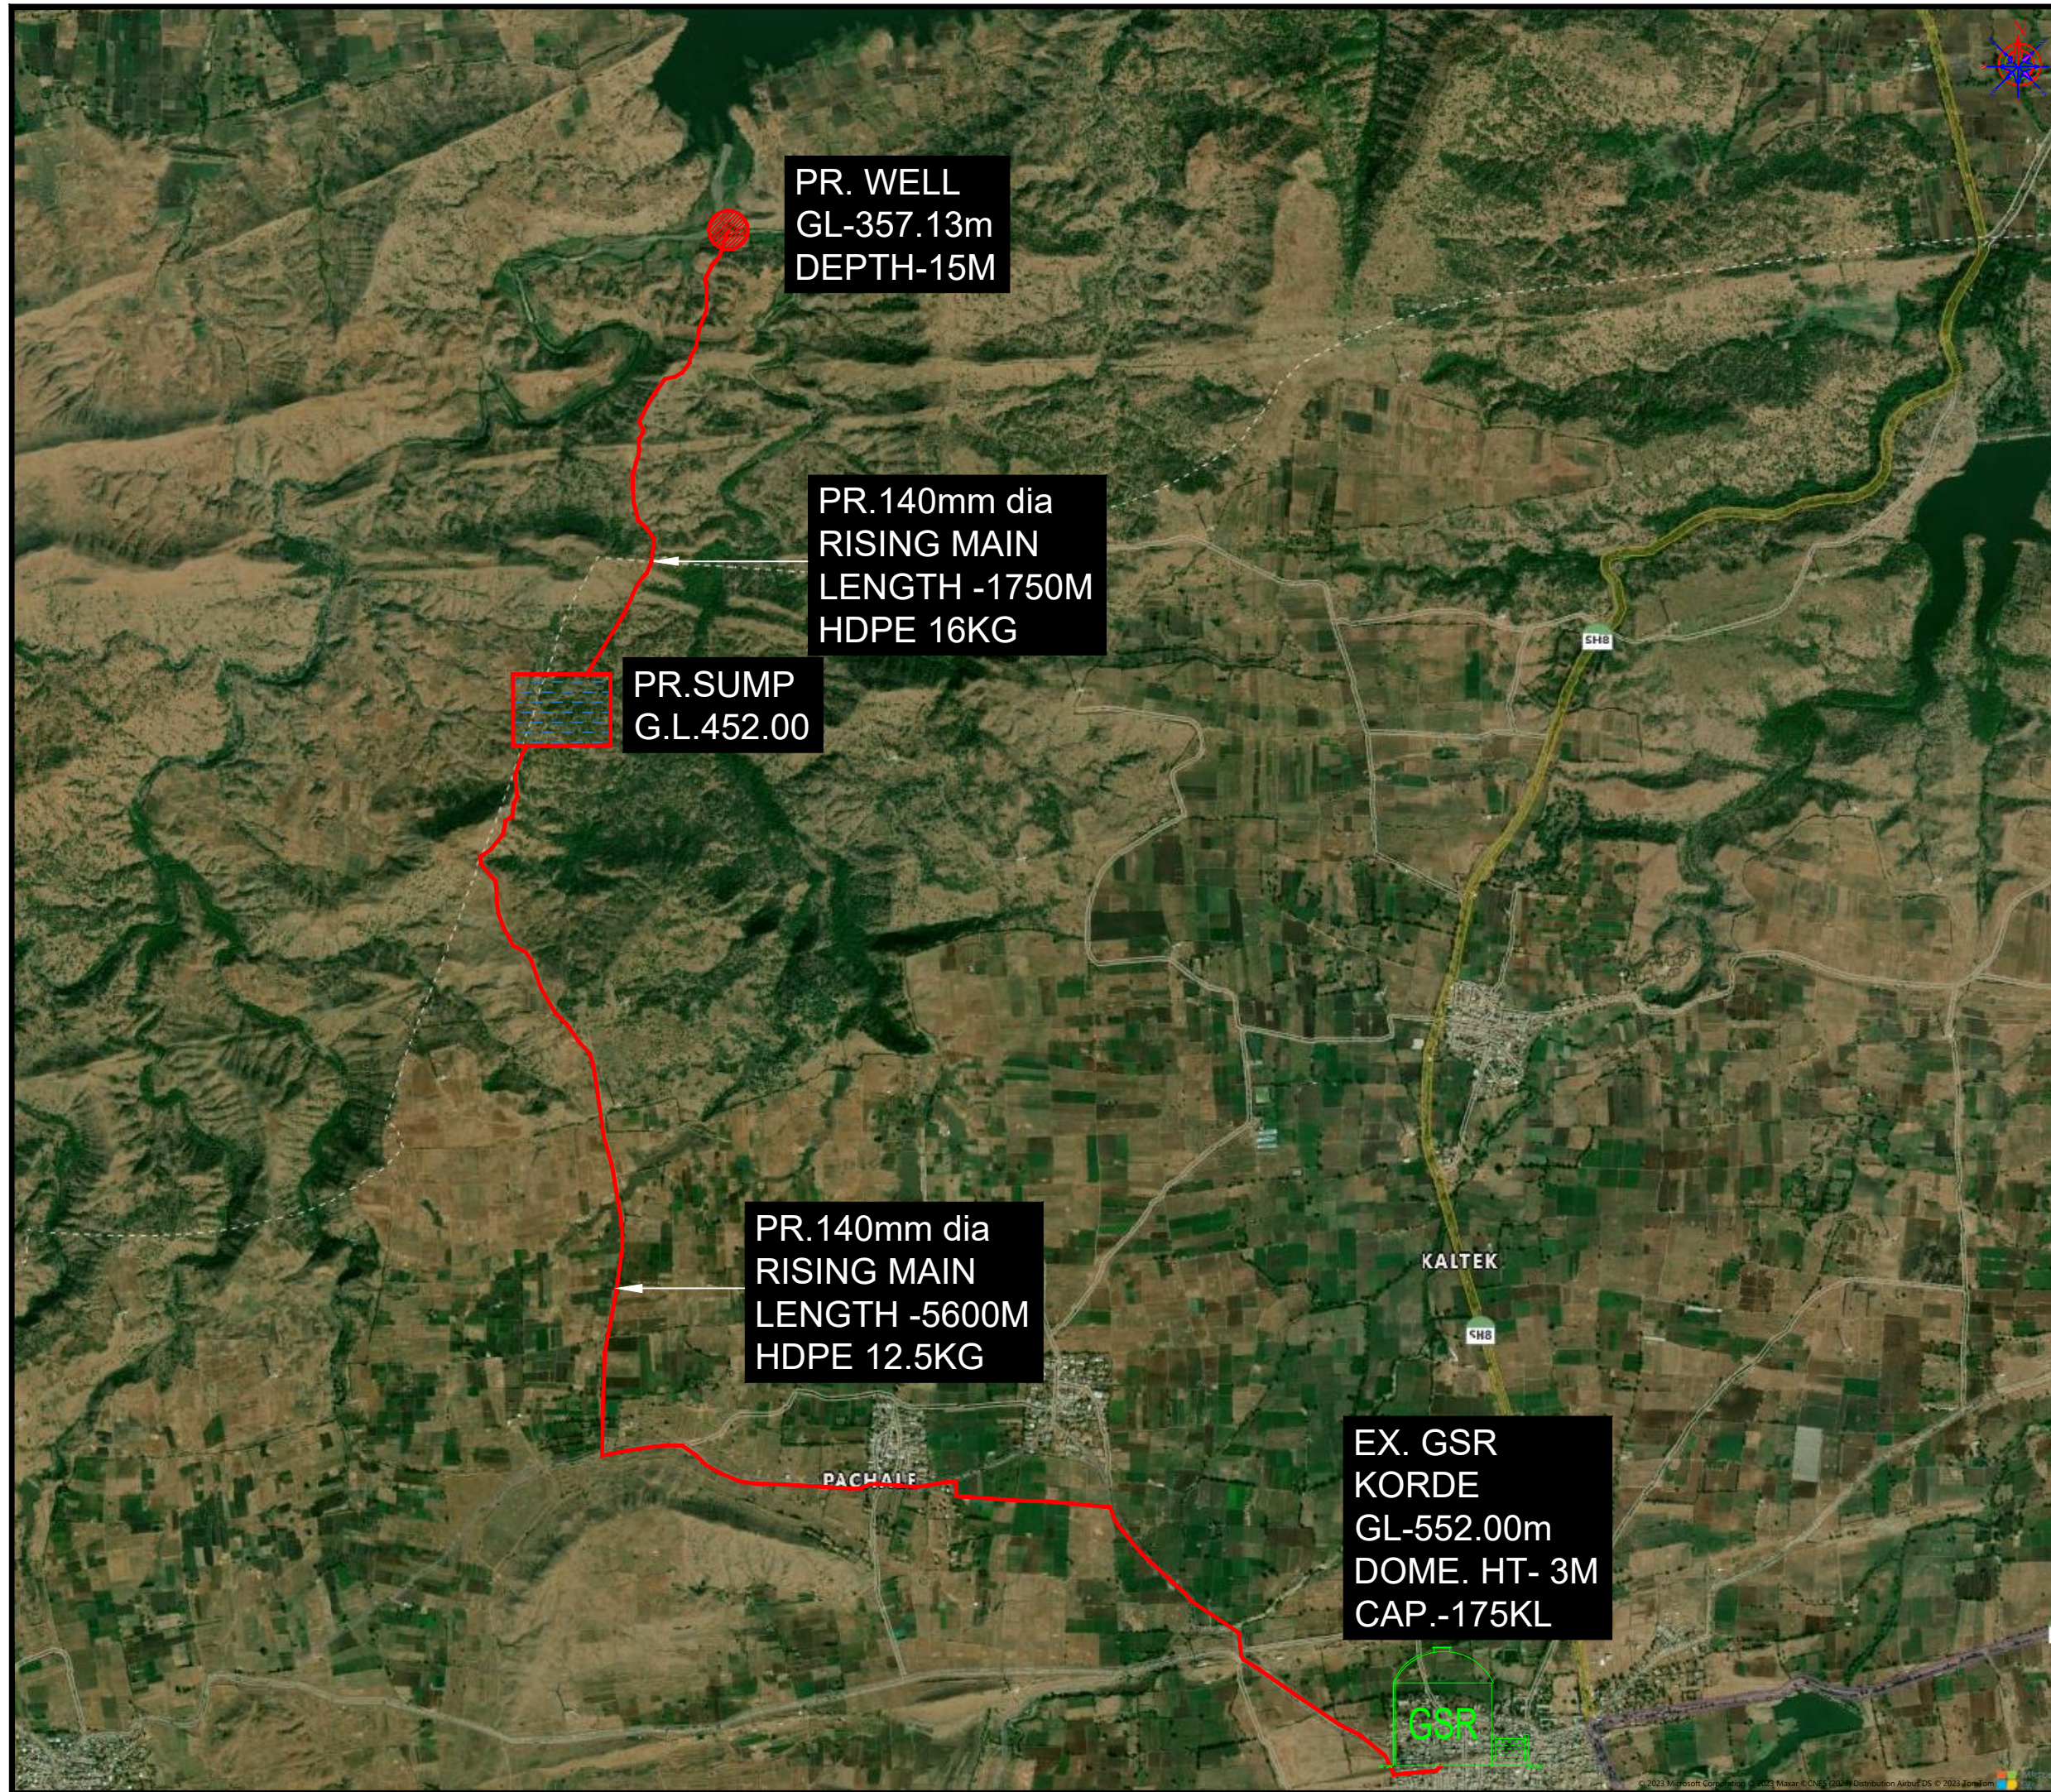

LEGEND.

SYMBOLS	DESCRIPTION
	EXISTING GSR
	PROPOSED SUMP
	VILLAGE TRANSFER JUNCTION/ FLOW
	JUNCTION NO. LEVEL INMETER PIPE NO. LENGTH INM JUNCTION NO. LEVEL INMETER
	PR.140mmØ HDPE 16KG RISING MAIN PIPE
	PR.140mmØ HDPE 12.5KG RISING MAIN PIPE

CONSULTANT :-

**NABARD Consultancy Services Pvt. Ltd.**

CLIENT:- RURAL WATER SUPPLY DIVISION,
ZILLA PARISHAD DHULE.

DRAWING TITLE:-
INDEX MAP - KORDHE

PROJECT:-
PROJECT CONSULTANCY SERVICES FOR THE PREPARATION,
MONITORING, SUPERVISION AND SURVEILLANCE OF RURAL
WATER SUPPLY SCHEME EXECUTED UNDER JJM AT DHULE
DISTRICT FOR NASHIK REGION IN THE STATE OF MAHARASHTRA

DRN BY:- VIBHA KOCHALE	CHKD BY:- PADMAKUMAR
DRG. NO. :- WL/JJM/WS/CD/01	SHEET. NO. :- 1 OF 1
SCALE :- NTS	SHEET. SIZE :- A3
DATE :- 30/09/2023	REV. :- R0

